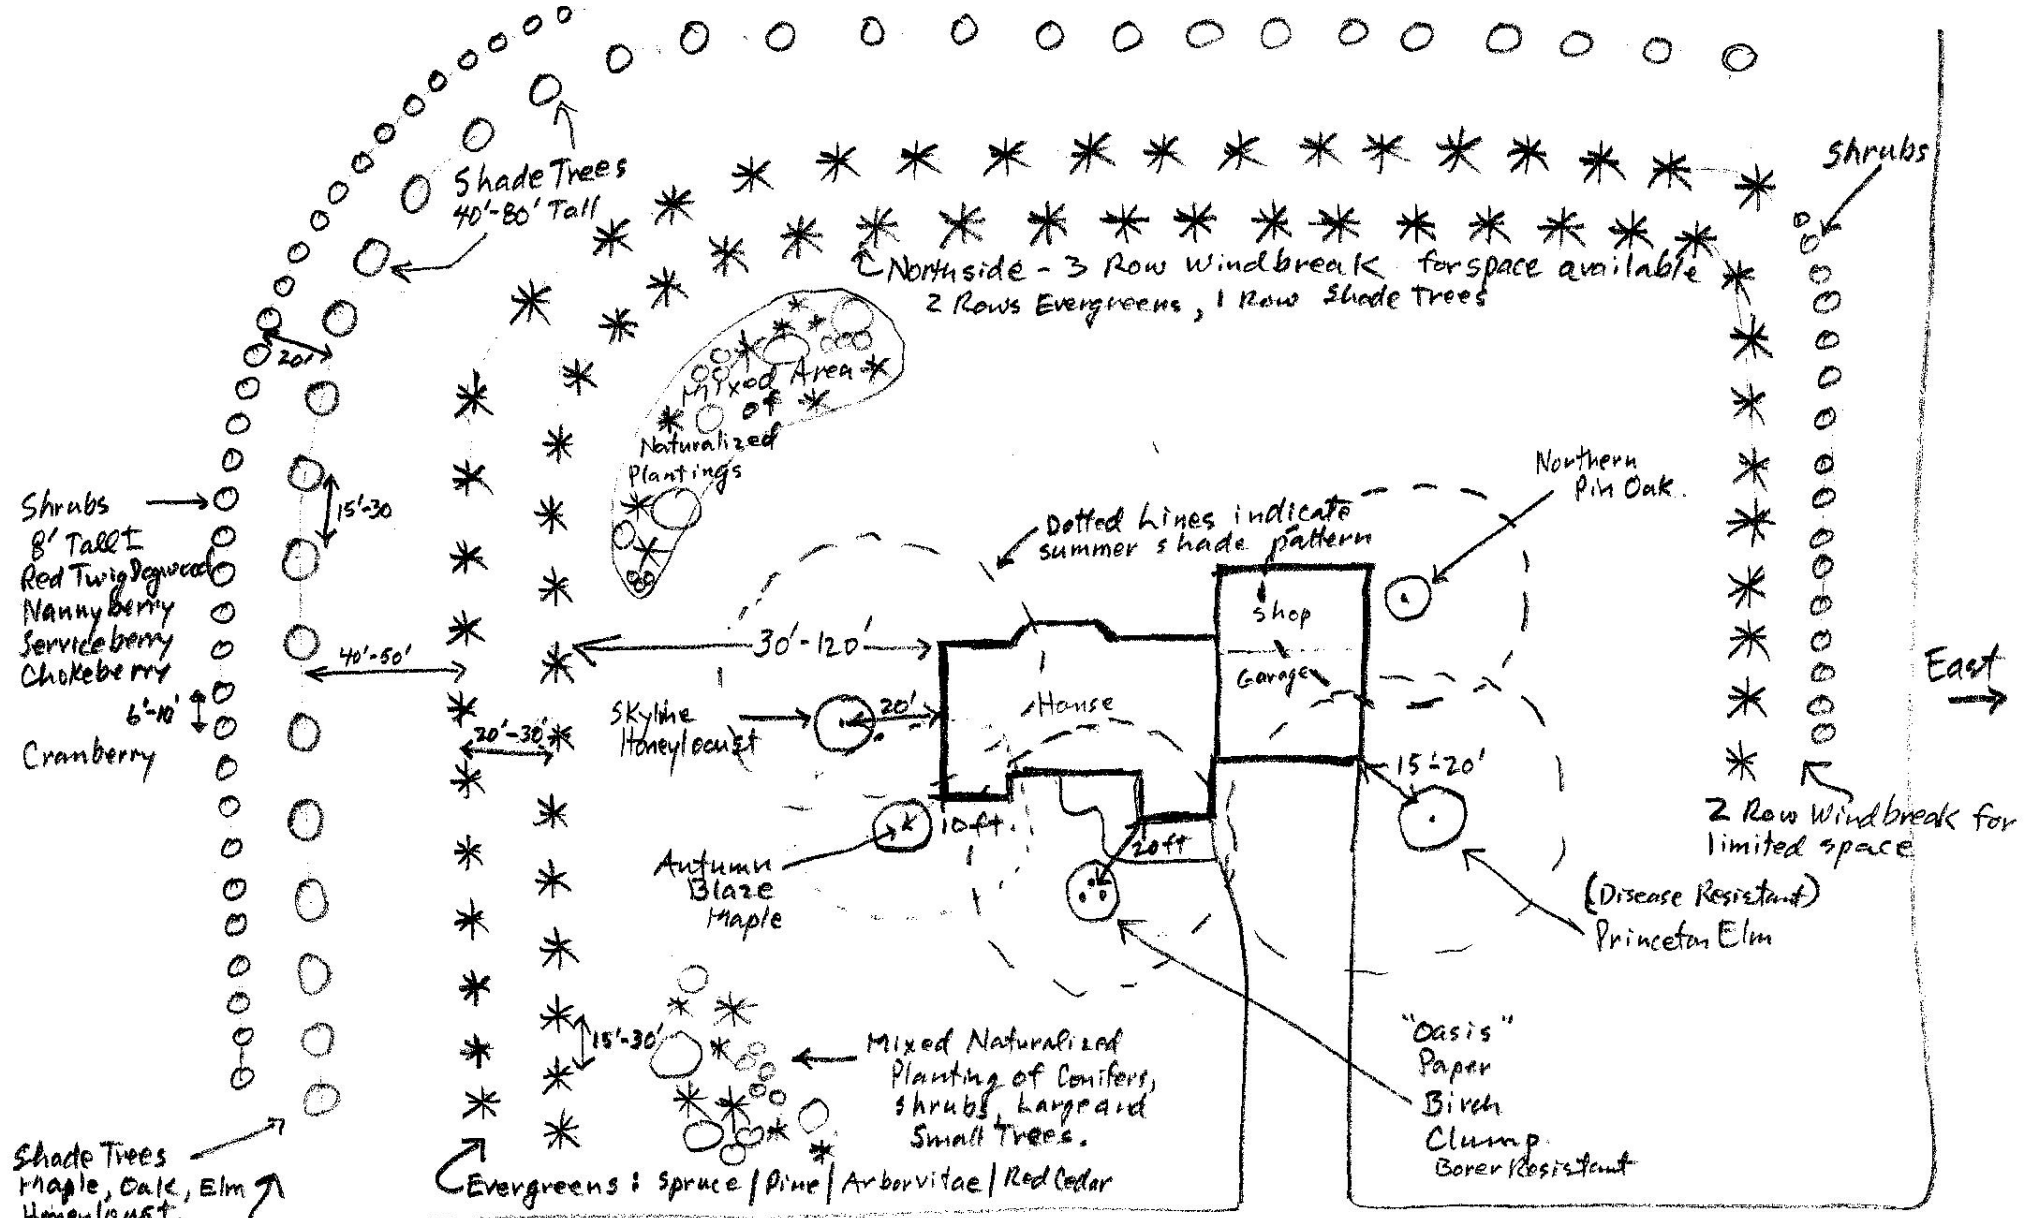

West side windbreak: 4 Rows to 15 rows as space is available
IF plenty of space is available, a windbreak with lots of rows will be more effective. Example:

3 rows of Shrubs 5'-12' Tall
2 rows of Small Trees 10' Tall to 30' Tall
5 rows of Shade Trees 40' Tall to 80' Tall
5 rows of Evergreens 30' Tall to 80' Tall
15 rows Total

NORTH ⇧

5 Shade Trees That get 50'-80' Tall are Placed to throw shade building roofs, walls, windows to lower cooling costs.

1-15 row Windbreaks of various designs are dictated by space available, and reduce winter heating bills.

Diagram by Leif Knecht - Knecht's Nurseries and Landscaping.